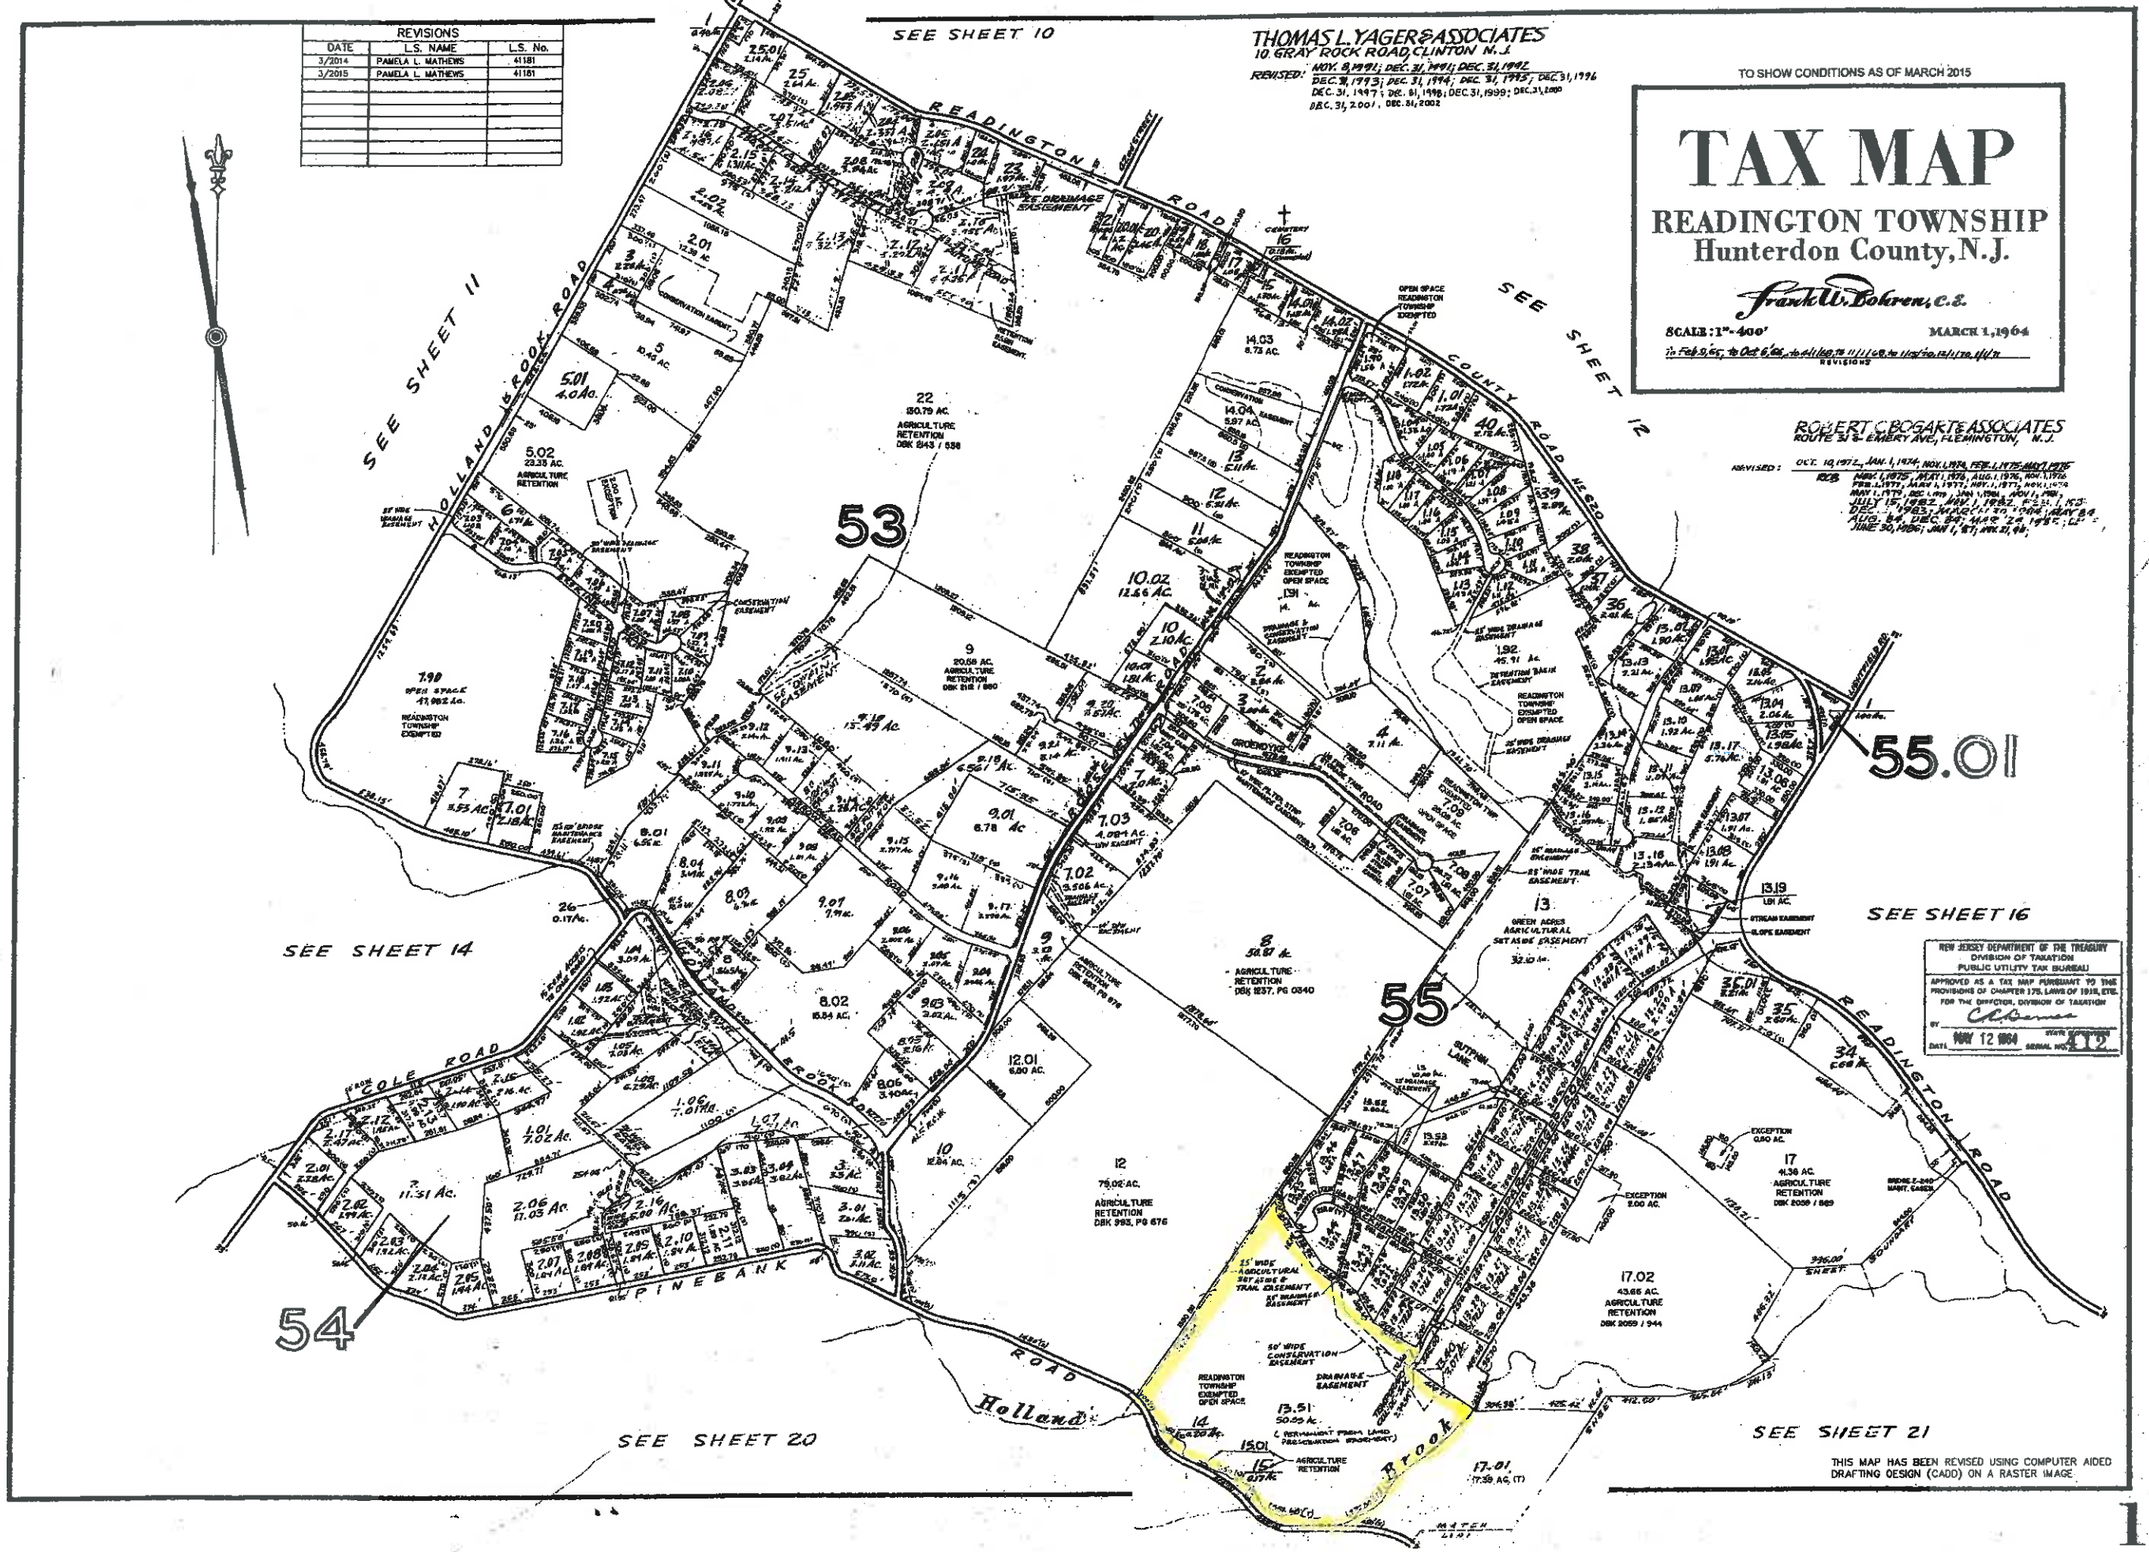

REVISIONS
DATE | L.S. NAME | L.S. No.
3/2014 | PAMELA L. MATHEWS | 41181
3/2015 | PAMELA L. MATHEWS | 41181
THOMAS L. YAGER & ASSOCIATES
10 GRAY ROCK ROAD, CLINTON N.J.
TO SHOW CONDITIONS AS OF MARCH 2015
TAX MAP
READINGTON TOWNSHIP
Hunterdon County, N.J.
Frank W. Bohren, C.E.
SCALE: 1"=400'
MARCH 1, 1964
ROBERT C. BOGART & ASSOCIATES
ROUTE 31 & EMERY AVE., FLEMINGTON, N.J.
SEE SHEET 10
SEE SHEET 11
SEE SHEET 12
SEE SHEET 14
SEE SHEET 16
SEE SHEET 20
SEE SHEET 21
READINGTON ROAD
COUNTY ROAD NE 620
HOLLAND BROOK ROAD
COLE ROAD
PINEBANK ROAD
Holland Brook
53
54
55
55.01
NEW JERSEY DEPARTMENT OF THE TREASURY
DIVISION OF TAXATION
PUBLIC UTILITY TAX BUREAU
APPROVED AS A TAX MAP PURSUANT TO THE PROVISIONS OF CHAPTER 175, LAWS OF 1918, ETC.
FOR THE DIRECTOR, DIVISION OF TAXATION
MAY 12 1964
THIS MAP HAS BEEN REVISED USING COMPUTER AIDED DRAFTING DESIGN (CADD) ON A RASTER IMAGE