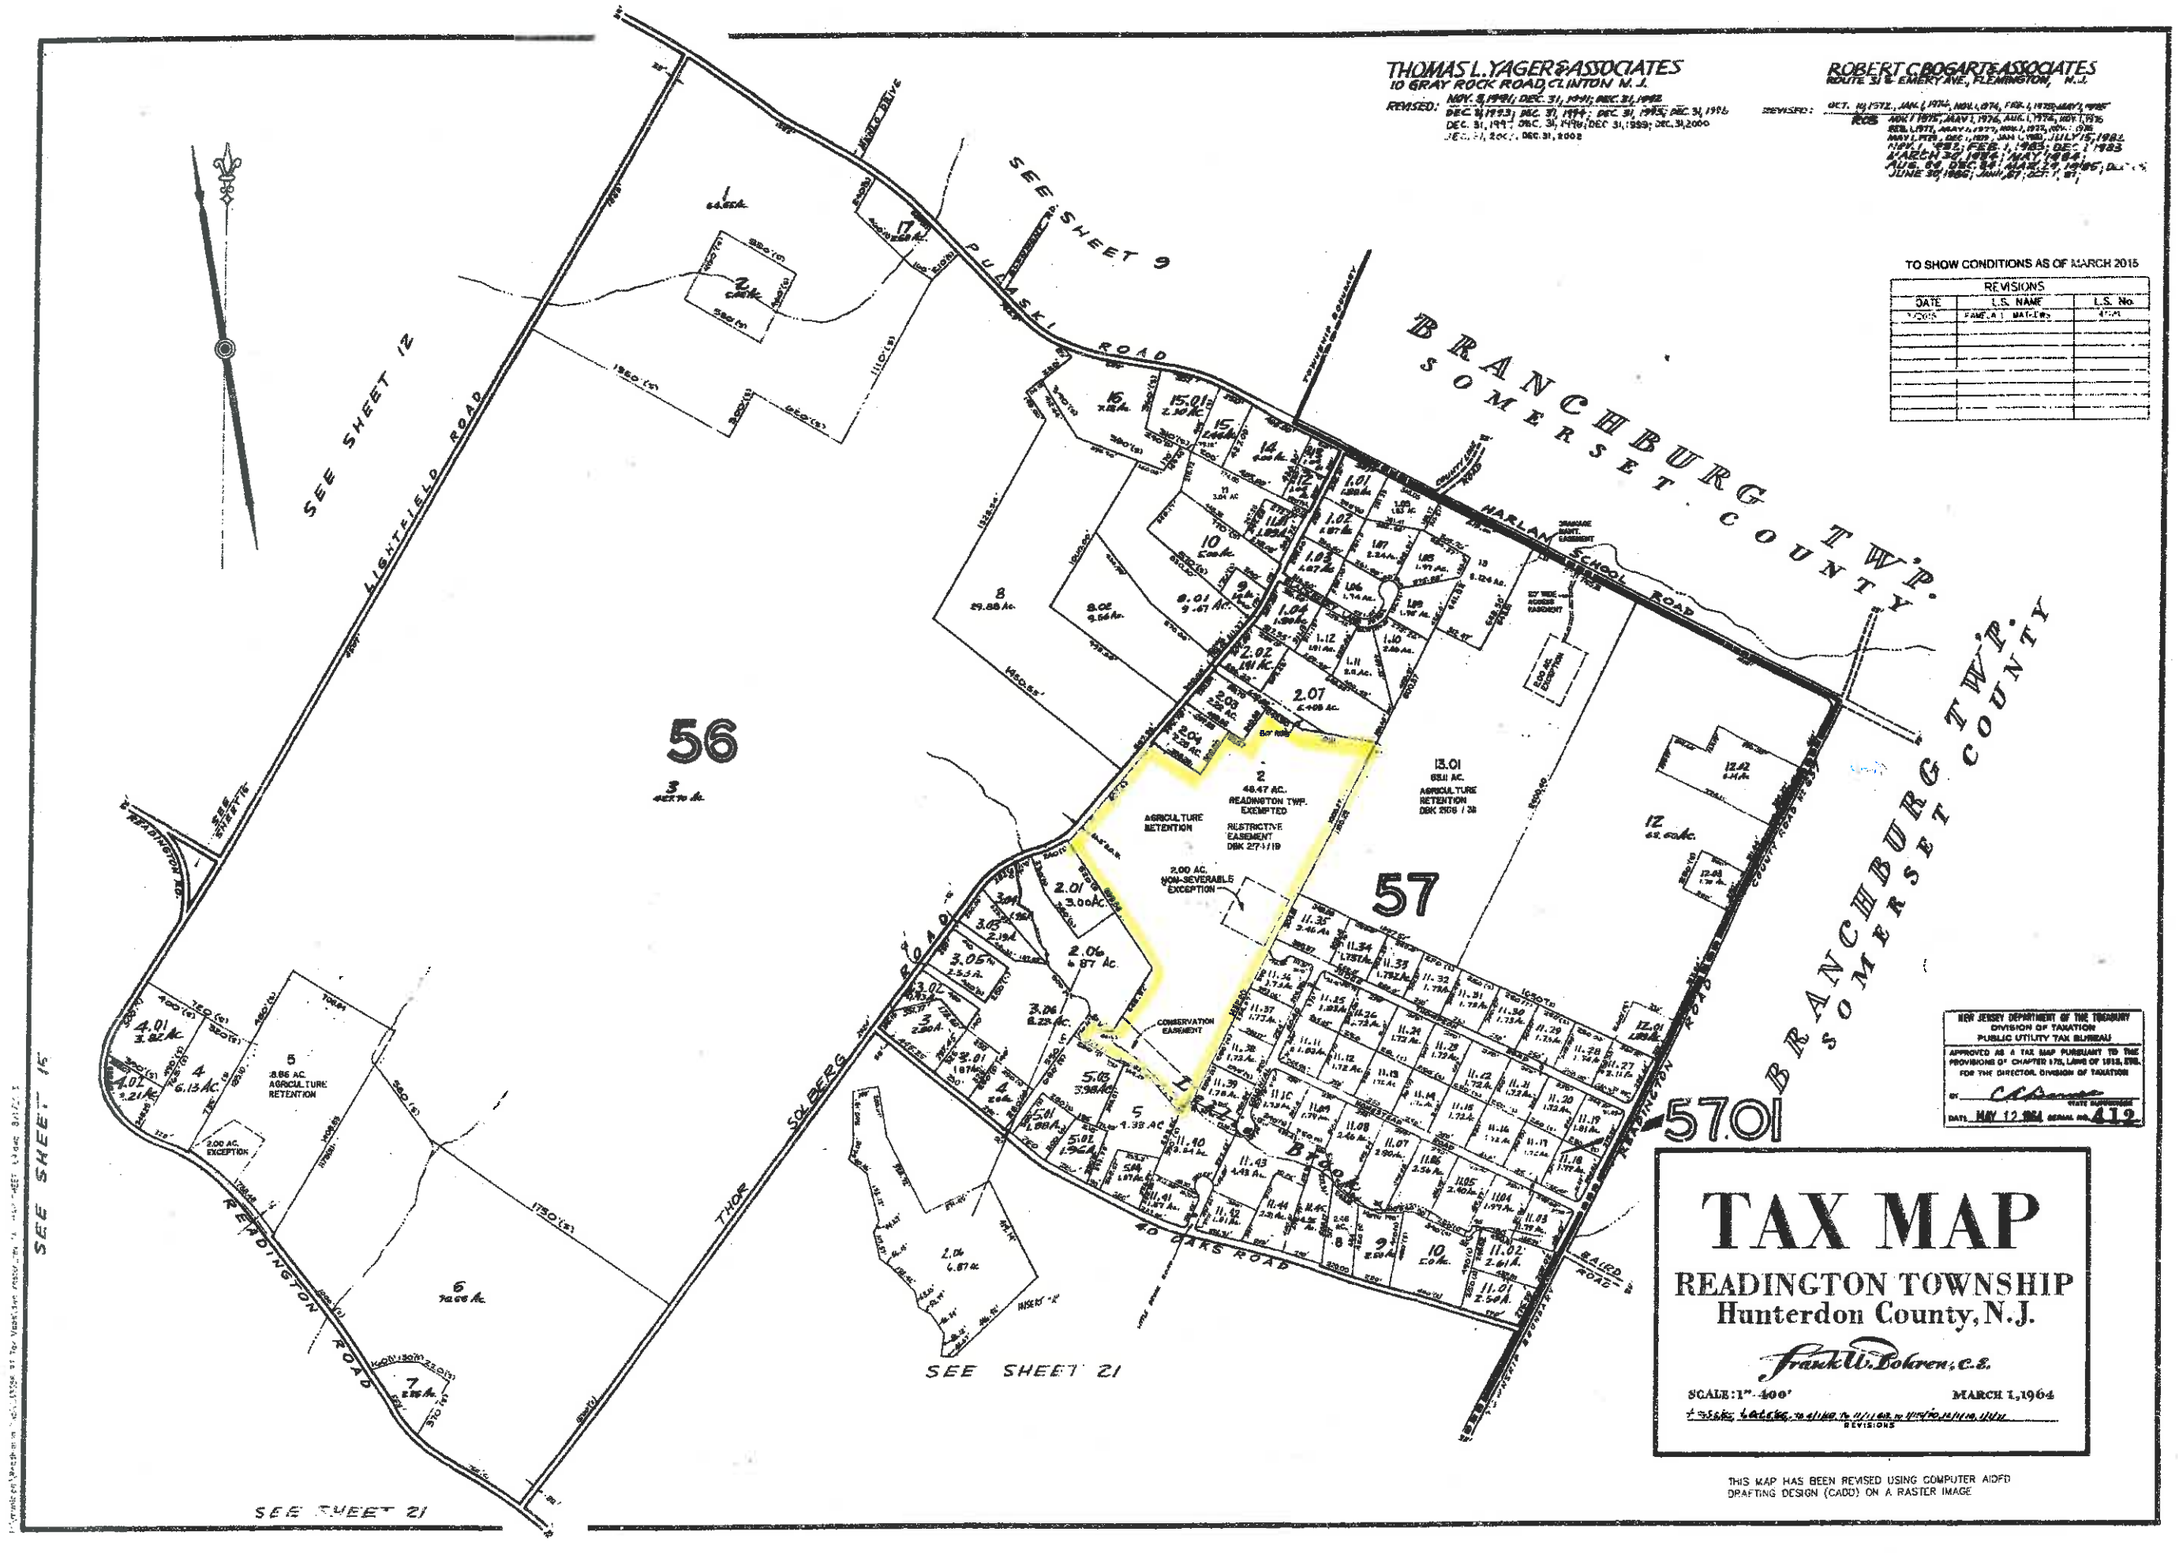
THOMAS L. YAGER & ASSOCIATES
10 GRAY ROCK ROAD, CLINTON N.J.
REVISED: NOV. 8, 1990; DEC. 31, 1991; DEC. 31, 1992
DEC. 31, 1993; DEC. 31, 1994; DEC. 31, 1995; DEC. 31, 1996
DEC. 31, 1997; DEC. 31, 1998; DEC. 31, 1999; DEC. 31, 2000
DEC. 31, 2001; DEC. 31, 2002
ROBERT C. BOGART & ASSOCIATES
ROUTE 31 & EMERY AVE., FLEMINGTON, N.J.
REVISED:
TO SHOW CONDITIONS AS OF MARCH 2015
REVISIONS
DATE
L.S. NAME
L.S. No.
SEE SHEET 9
SEE SHEET 12
SEE SHEET 15
SEE SHEET 21
SEE SHEET 21
LIGHTFIELD ROAD
PULASKI ROAD
HARLAN SCHOOL ROAD
READINGTON ROAD
THOR SQUBERG ROAD
40 OAKS ROAD
BEARD ROAD
BRANCHBURG TW'P.
SOMERSET COUNTY
BRANCHBURG TW'P.
SOMERSET COUNTY
56
57
57.01
AGRICULTURE RETENTION
2.00 AC. NON-SEVERABLE EXCEPTION
CONSERVATION EASEMENT
2.00 AC. EXCEPTION
AGRICULTURE RETENTION
NEW JERSEY DEPARTMENT OF THE TREASURY
DIVISION OF TAXATION
PUBLIC UTILITY TAX BUREAU
APPROVED AS A TAX MAP PURSUANT TO THE PROVISIONS OF CHAPTER 175, LAWS OF 1918, ETC.
FOR THE DIRECTOR, DIVISION OF TAXATION
DATE MAY 12 1964 SERIAL NO. 419
TAX MAP
READINGTON TOWNSHIP
Hunterdon County, N.J.
Frank W. Bohren, C.E.
SCALE: 1" = 400'
MARCH 1, 1964
REVISIONS
THIS MAP HAS BEEN REVISED USING COMPUTER AIDED DRAFTING DESIGN (CADD) ON A RASTER IMAGE